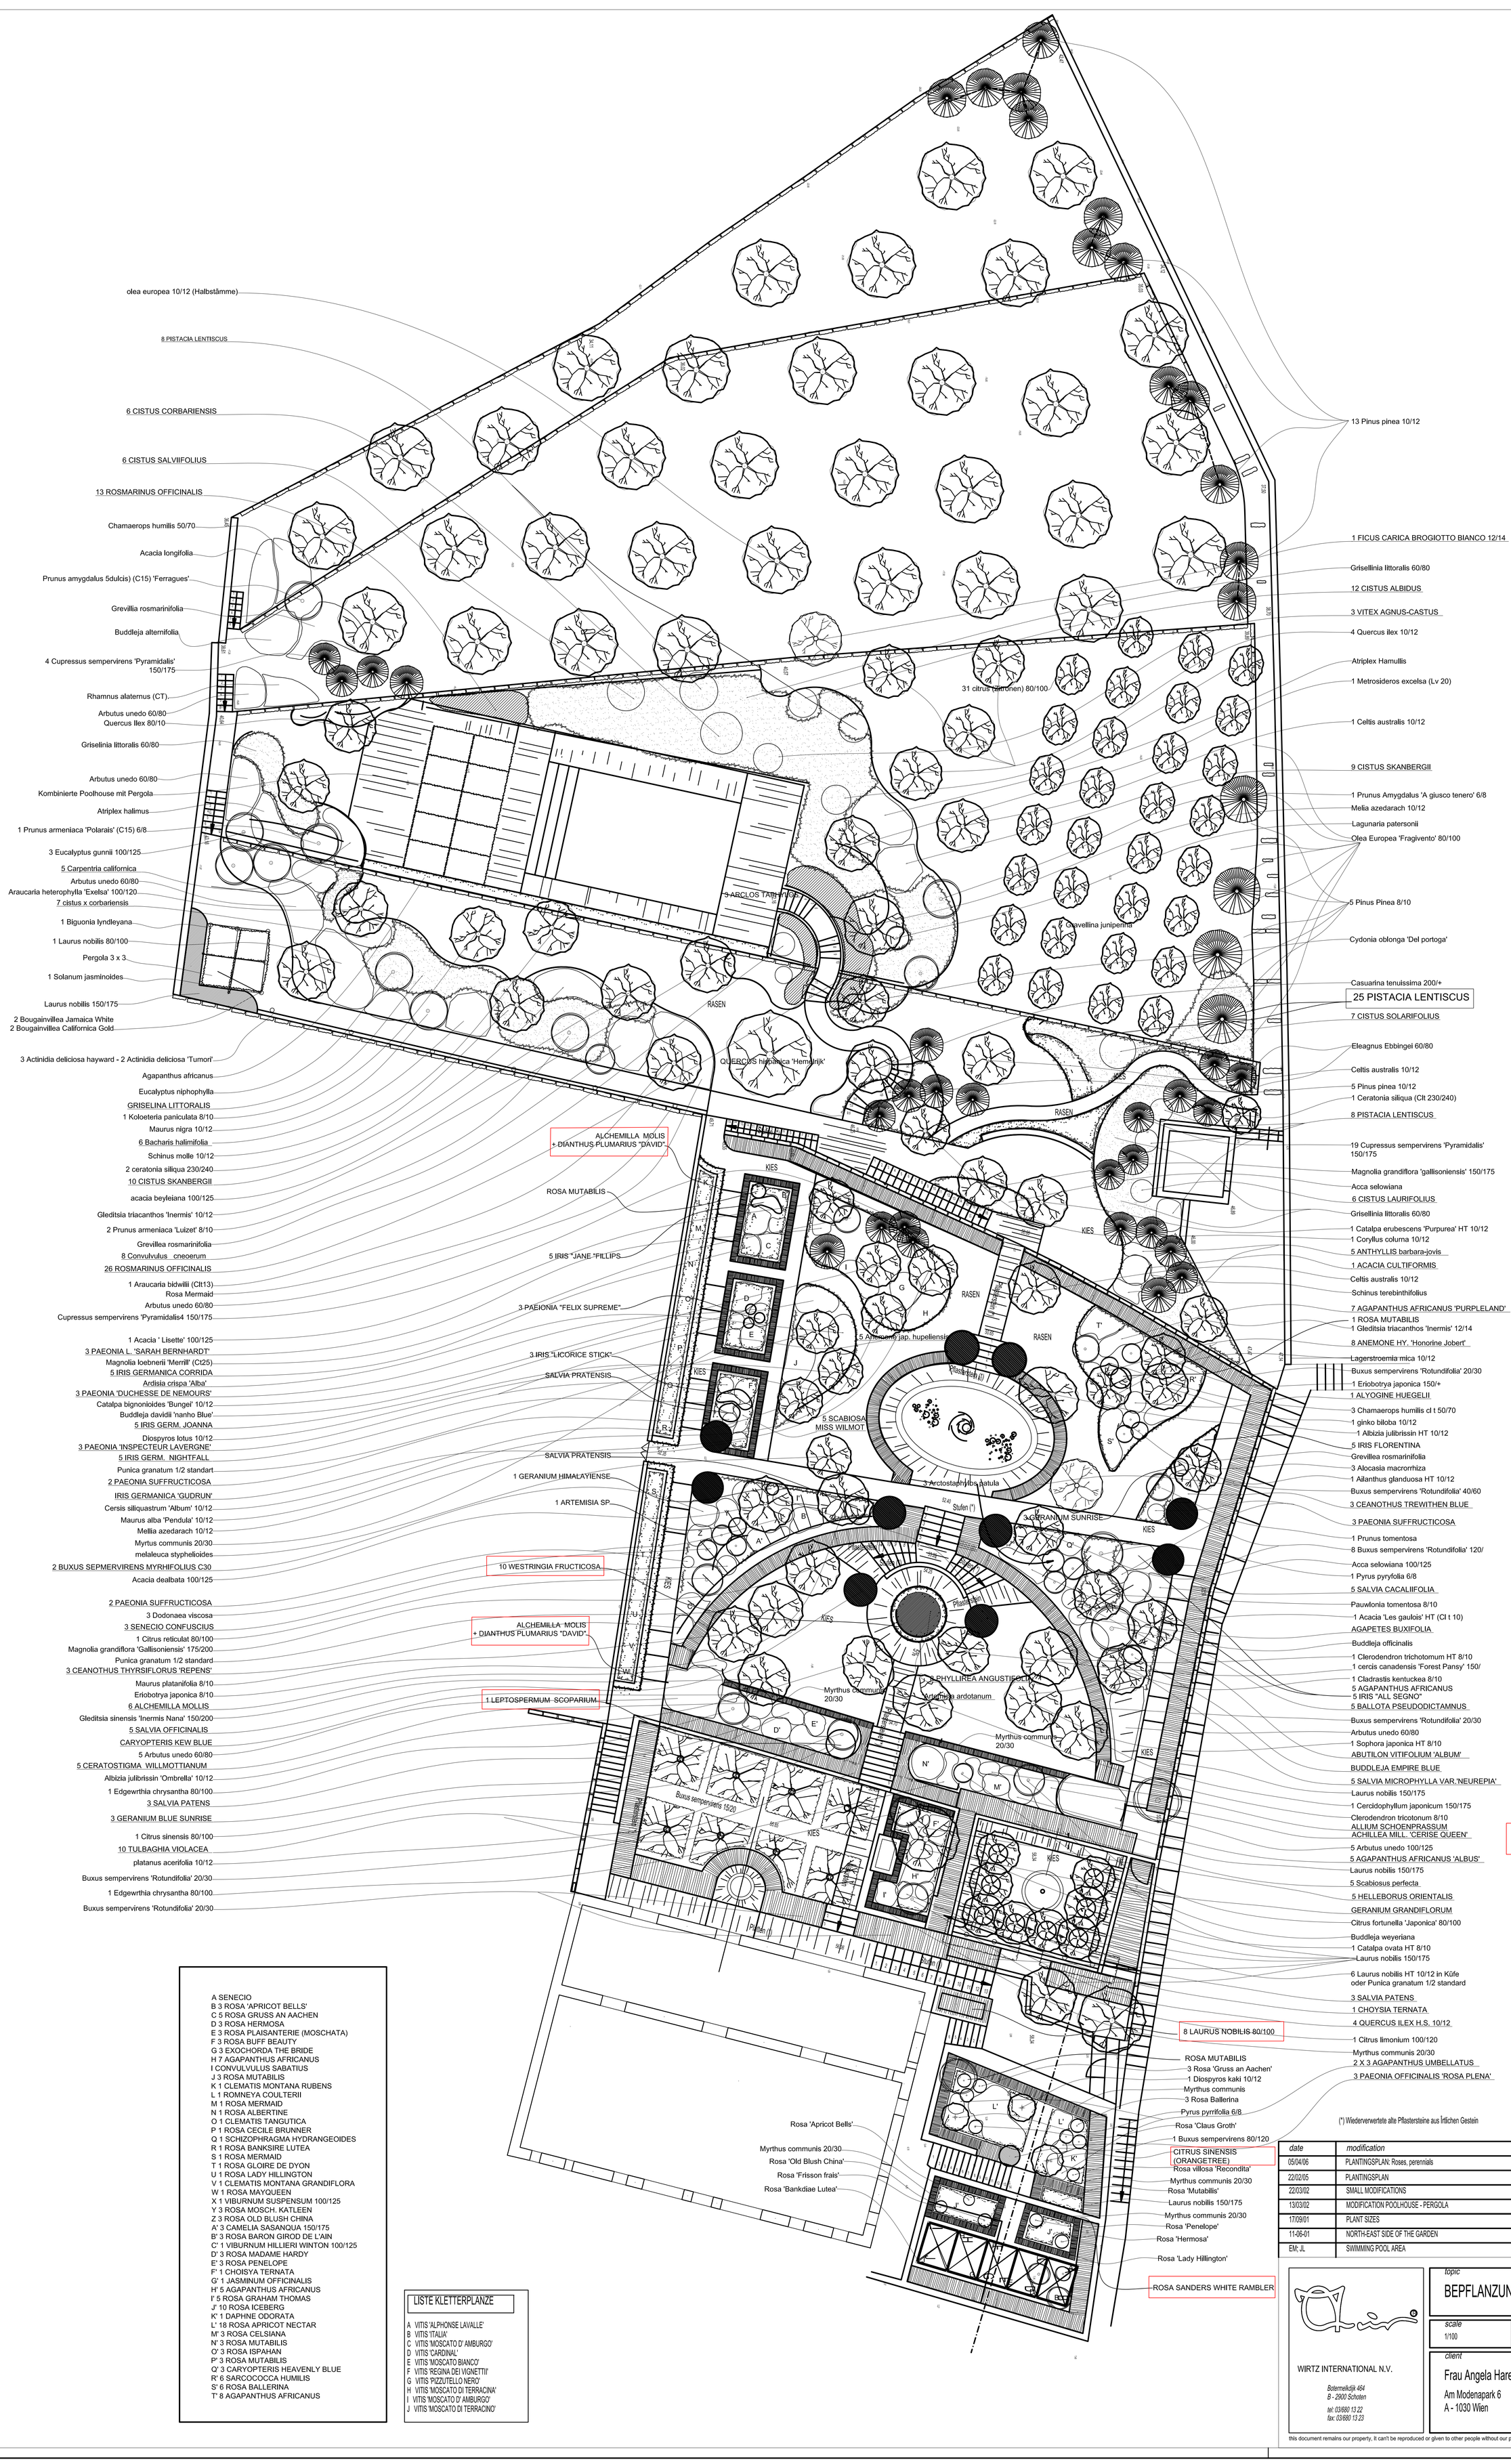

A SENECIO
B 3 ROSA 'APRICOT BELLS'
C 5 ROSA GRUSS AN AACHEN
D 3 ROSA HERMOSA
E 3 ROSA PLAISANTERIE (MOSCHATA)
F 3 ROSA BUFF BEAUTY
G 3 EXOCHORDA THE BRIDE
H 7 AGAPANTHUS AFRICANUS
I CONVULVULUS SABATIUS
J 3 ROSA MUTABILIS
K 1 CLEMATIS MONTANA RUBENS
L 1 ROMNEYA COULTERII
M 1 ROSA MERMAID
N 1 ROSA ALBERTINE
O 1 CLEMATIS TANGUTICA
P 1 ROSA CECILE BRUNNER
Q 1 SCHIZOPHRAGMA HYDRANGEOIDES
R 1 ROSA BANKSIRE LUTEA
S 1 ROSA MERMAID
T 1 ROSA GLOIRE DE DYON
U 1 ROSA LADY HILLINGTON
V 1 CLEMATIS MONTANA GRANDIFLORA
W 1 ROSA MAYQUEEN
X 1 VIBURNUM SUSPENSUM 100/125
Y 3 ROSA MOSCH. KATLEEN
Z 3 ROSA OLD BLUSH CHINA
A' 3 CAMELIA SASANQUA 150/175
B' 3 ROSA BARON GIROD DE L'AIN
C' 1 VIBURNUM HILLIERI WINTON 100/125
D' 3 ROSA MADAME HARDY
E' 3 ROSA PENELOPE
F' 1 CHOISYA TERNATA
G' 1 JASMINUM OFFICINALIS
H' 5 AGAPANTHUS AFRICANUS
I' 5 ROSA GRAHAM THOMAS
J' 10 ROSA ICEBERG
K' 1 DAPHNE ODORATA
L' 18 ROSA APRICOT NECTAR
M' 3 ROSA CELSIANA
N' 3 ROSA MUTABILIS
O' 3 ROSA ISPAHAN
P' 3 ROSA MUTABILIS
Q' 3 CARYOPTERIS HEAVENLY BLUE
R' 6 SARCOCOCCA HUMILIS
S' 6 ROSA BALLERINA
T' 8 AGAPANTHUS AFRICANUS

LISTE KLETTERPLANZE

A VITIS 'ALPHONSE LAVALLE'
B VITIS 'ITALIA'
C VITIS 'MOSCATO D' AMBURGO'
D VITIS 'CARDINAL'
E VITIS 'MOSCATO BIANCO'
F VITIS 'REGINA DEI VIGNETTI'
G VITIS 'PIZZUTELLO NERO'
H VITIS 'MOSCATO DI TERRACINA'
I VITIS 'MOSCATO D' AMBURGO'
J VITIS 'MOSCATO DI TERRACINO'

LEGENDE

56.36 NIVEAU PROJEKT
NIVEAU EXISTIERREND
EXISTIERENDE BAUM

***INFRAMED PLANT NAMES MEANS PLANTS THAT STILL TO BE PLANTED

(*) Wiederverwertete alte Pflastersteine aus Örtlichen Gestein

date	modification	dr.nr.	des
05/04/06	PLANTINGSPLAN: Roses, perennials	59-01-04-G	NP
22/02/05	PLANTINGSPLAN	59-01-04-G	NP
22/03/02	SMALL MODIFICATIONS	59-01-04-F	NM
13/03/02	MODIFICATION POOLHOUSE - PERGOLA	59-01-04-E	NM
17/09/01	PLANT SIZES	59-01-04-D	JL
11-06-01	NORTH-EAST SIDE OF THE GARDEN	59-01-04-C	JL
EM; JL	SWIMMING POOL AREA	59-01-04-B	JL

WIRTZ INTERNATIONAL N.V.
Botermelkdijk 464
B - 2900 Schoten
tel: 03/680 13.22
fax: 03/680 13.23

topic: BEPFLANZUNGSPLAN PRAIANO
drawing Nr.: 59/04A
scale: 1/100
date: 03/04/2001
EM; JL
client: Frau Angela Hareiter
Am Modenapark 6
A - 1030 Wien
orientation

this document remains our property, it can't be reproduced or given to other people without our permission